FilmL.A., Inc.
6255 W Sunset Blvd, 12th Floor
Hollywood, CA 90028
t: (213)977-8600 - f: (213)977-8601
www.filmla.com

Summary Information

Permit No: F00141361 **Type of Permit:** FILMING **Release Date:** 08/21/2018

Production Company TWENTIETH CENTURY FOX TELEVISION

Insured Company Name TWENTIETH CENTURY FOX TELEVISION

Contact Phone No. 1 310-369-1000
Contact Phone No. 2 310-969-0094
Fax
Address 10201 W PICO BLVD, BUILDING 1 LOS ANGELES, California 90064

Production Title SPEECHLESS EP304

Type of Production TV Sitcom

Producer Ryan Janata

Director Bill Purple

1st AD Marty Jedlicka

Production Manager Sean Whitler

FilmL.A. Coordinator Naomi Kajiyama

Location Manager Nick Chandler
Primary Phone Mobile - 561-445-1526
Secondary Phone

Location Assistant David Rose
Primary Phone Mobile - 323-804-3588
Secondary Phone

Fees

Posting 1800	$414.00
Posting Max	$2,139.00
Notification Charge	$422.00
FILMLA NON-REFUNDABLE FILM APPLICATION FEE	$685.00
LA CITY LANE AND STREET CLOSURE FEE	$624.00
LA CITY DOT SIGN REMOVALS AND ENGINEERS	$1,301.00
LA CITY FIRE DEPARTMENT SPOT CHECK SURCHARGE	$85.00

Total Permit Fee $5,670.00

Number of Locations 3

NOT A PERMIT

Permit #F00141361

FilmL.A., Inc.
6255 W Sunset Blvd, 12th Floor
Hollywood, CA 90028
t: (213)977-8600 - f: (213)977-8601
www.filmla.com

Summary Information — Location

Permit Number	F00141361	**Location Manager**	Nick Chandler
Production Company	TWENTIETH CENTURY FOX TELEVISI...	Primary Phone	Mobile - 561-445-1526
Insured Company	TWENTIETH CENTURY FOX TELEVISI...	Secondary Phone	
Production Title	SPEECHLESS EP304		

Location Address Beverwil Dr & Cashio St, Los Angeles, CA 90035

Location Type Intersection

Prep Dates 8/22/2018 - 8/22/2018 07:00 - 09:00 1 day

Film Dates 8/22/2018 - 8/22/2018 09:00 - 15:00 1 day

Strike Dates 8/22/2018 - 8/22/2018 15:00 - 22:00

Open or Closed to the Public Open

Generic Conditions

*Certain service and personnel fees required by jurisdictional agencies are not collected by FilmL.A. Any such fees must be paid directly to the appropriate agency, and a separate invoice will be provided to the permittee.
All travel lanes and bike lanes shall be closed per the WATCH manual.
Community Survey Obtained
May not interfere with adjacent traffic lanes or adjacent bike lane
Must Maintain 5' Clearance on Sidewalks/Walkways
Must maintain local/emergency access
No cast or crew parking on area streets
Number of uniformed officers listed on the permit is a minimum requirement.
Permittee remains responsible for deploying a sufficient number of uniformed officers to provide traffic and crowd control to ensure the safety of the film crew and the public.
Traffic control must be done in accordance w/MUTCD
Uniformed officers shall have a copy of the film permit in their possession and are required to confirm that all traffic control signage devices are in place.

Please see attached documents

20th.Speechless.141361.AL.pdf
20th.Speechless.141361.BeverwilCashioFull.pdf

Equipment on Location

Type	Quantity
5 or 10 ton trucks	4
Cast/Crew vehicles	65
Catering Truck	1
Condors	1
Cube Trucks	4

Personnel on Location

Type	Quantity
Cast	5
Crew	65
Off-Duty/Retired LAPD Officer(s)	8

NOT A PERMIT

FilmL.A., Inc.
6255 W Sunset Blvd, 12th Floor
Hollywood, CA 90028
t: (213)977-8600 - f: (213)977-8601
www.filmla.com

Summary Information — Location

Permit Number	F00141361	**Location Manager**	Nick Chandler
Production Company	TWENTIETH CENTURY FOX TELEVISI...	Primary Phone	Mobile - 561-445-1526
Insured Company	TWENTIETH CENTURY FOX TELEVISI...	Secondary Phone	
Production Title	SPEECHLESS EP304		

Generator	2
Motor Homes	2
Picture vehicles	4
Portable restrooms	1
Stakebed Trucks	3
Trailers	2
Vans	4

Filming Activities Camera on sticks; Drive ups & away; Equipment on sidewalk & street; Equipment on sidewalk, in curb lane & across street; Exterior Dialogue; Exterior establishing shots; Exterior models against scenery; Interior Dialogue; Intermittent pedestrian control; Intermittent traffic control - 2 minutes standard; Precision driving (within or below posted speed limit only); Driving shots, dialogue from car to car at a red light. Low speed car chasing after the other, small fender bender, precision drivers.; condor. camera and equipment in street, sidewalk, curb lane, all within closure; Intermittent traffic control - 2 minutes standard at intersection of Edris Dr & Cashio St; Prop stop sign on stand, prop Neighborhood Watch signs or similar on stands, or prop tree on stand, all on sidewalks within the closure;

Jurisdiction **Political:** Los Angeles City - Council District 05 **Police:** Los Angeles Police Department **Fire:** Los Angeles City

Thomas Guide **Page:** 632 **Grid:** G4

Approvals

LOS ANGELES CITY POLICE DEPARTMENT	Gabriel Aleman
FILML.A. CLOSURES	Yulizza Ramirez
LOS ANGELES CITY DEPARTMENT OF PUBLIC WORKS	Vanessa Martin
LOS ANGELES CITY DEPARTMENT OF TRANSPORTATION - SIGN & METER REMOVAL	Karina Chaki

Coordinator Note Equipment staging and vehicles may park on one side of the street only (except within BPW-approved full closures)

Coordinator Note WO# 29150
LA DOT TO PROVIDE ONE TRAFFIC SIGNAL ELECTRICIAN ON SITE TO CONTROL TRAFFIC SIGNALS AT INTERSECTIONS OF BEWERWIL DR AND CASHIO ST ON WEDNESDAY 8/22 (9AM -3PM)

NOT A PERMIT

FilmL.A., Inc.
6255 W Sunset Blvd, 12th Floor
Hollywood, CA 90028
t: (213)977-8600 - f: (213)977-8601
www.filmla.com

Summary Information — Location

Permit Number	F00141361	**Location Manager**	Nick Chandler
Production Company	TWENTIETH CENTURY FOX TELEVISI...	Primary Phone	Mobile - 561-445-1526
Insured Company	TWENTIETH CENTURY FOX TELEVISI...	Secondary Phone	
Production Title	SPEECHLESS EP304		

Parking

Base Camp Location Type : Other Location — 10201 West Pico Boulevard, Los Angeles, CA, 90064

Crew Parking Location Type : Other Location — 10201 West Pico Boulevard, Los Angeles, CA, 90064

Posting "No Parking" signs
BS OF BEVERWILL DR. FROM PICO TO MONTE MAR DRIVE -FOR PICTURE
BS OF CASHIO FROM ROXBURY DR. TO EDRIS DR.- FOR PICTURE
SS OF HORNER FROM BEVERWIL DR. TO CASTELLO -FOR EQUIPMENT
SS OF SATURN ST. FROM BEVERWIL DR. TO CASTELLO -FOR EQUIPMENT
SS. OF ALCOTT ST. FROM BEVERWIL DR. TO CASTELLO -FOR EQUIPMENT

Approximate Footage more than 1800 **Log Number** 212971

Date(s) 8/22/2018 to 8/22/2018 **Time(s)** 07:00 to 22:00

Lane / Full Closure
FULL CLOSURE OF BEVERWIL DR. FROM PICO BLVD TO MONTE MAR DRIVE.
FULL CLOSURE OF CASHIO ST. FROM S. CASTELLO AVE TO EDRIS DR.

Approximate Footage 0 - 300

Date(s) 8/22/2018 to 8/22/2018 **Time(s)** 09:00 to 15:00

NOT A PERMIT

FilmL.A., Inc.
6255 W Sunset Blvd, 12th Floor
Hollywood, CA 90028
t: (213)977-8600 - f: (213)977-8601
www.filmla.com

Summary Information — Location

Permit Number	F00141361	**Location Manager**	Nick Chandler
Production Company	TWENTIETH CENTURY FOX TELEVISI...	Primary Phone	Mobile - 561-445-1526
Insured Company	TWENTIETH CENTURY FOX TELEVISI...	Secondary Phone	
Production Title	SPEECHLESS EP304		

Location Address S Castello Ave & Cashio St, Los Angeles, CA, 90035

Location Type Intersection

Prep Dates 8/22/2018 - 8/22/2018 07:00 - 09:00 1 day

Film Dates 8/22/2018 - 8/22/2018 09:00 - 21:00 1 day

Strike Dates 8/22/2018 - 8/22/2018 21:00 - 22:00

Open or Closed to the Public Open

Generic Conditions

*Certain service and personnel fees required by jurisdictional agencies are not collected by FilmL.A. Any such fees must be paid directly to the appropriate agency, and a separate invoice will be provided to the permittee.
All travel lanes and bike lanes shall be closed per the WATCH manual.
Community Survey Obtained
May not interfere with adjacent traffic lanes or adjacent bike lane
Must Maintain 5' Clearance on Sidewalks/Walkways
Must maintain local/emergency access
No cast or crew parking on area streets
Number of uniformed officers listed on the permit is a minimum requirement.
Permittee remains responsible for deploying a sufficient number of uniformed officers to provide traffic and crowd control to ensure the safety of the film crew and the public.
Traffic control must be done in accordance w/MUTCD
Uniformed officers shall have a copy of the film permit in their possession and are required to confirm that all traffic control signage devices are in place.

Please see attached document 20th.Speechless.141361.CastelloCashioFull.pdf

Equipment on Location

Type	Quantity
5 or 10 ton trucks	3
Cast/Crew vehicles	65
Catering Truck	1
Condors	1
Cube Trucks	4

Personnel on Location

Type	Quantity
Cast	5
Crew	65
Off-Duty/Retired LAPD Officer(s)	4

NOT A PERMIT

FilmL.A., Inc.
6255 W Sunset Blvd, 12th Floor
Hollywood, CA 90028
t: (213)977-8600 - f: (213)977-8601
www.filmla.com

Summary Information — Location

Permit Number	F00141361	**Location Manager**	Nick Chandler
Production Company	TWENTIETH CENTURY FOX TELEVISI...	Primary Phone	Mobile - 561-445-1526
Insured Company	TWENTIETH CENTURY FOX TELEVISI...	Secondary Phone	
Production Title	SPEECHLESS EP304		

Generator	1
Motor Homes	2
Picture vehicles	3
Portable restrooms	1
Stakebed Trucks	3
Trailers	2
Vans	4

Filming Activities Camera on sticks; Drive ups & away; Equipment on sidewalk, in curb lane & across street; Exterior Dialogue; Exterior establishing shots; Exterior models against scenery; Interior Dialogue; Intermittent pedestrian control; Intermittent traffic control - 2 minutes standard; Precision driving (within or below posted speed limit only); Driving shots, dialogue from car to car at red light, low speed chase, fender bender, Camera and equipment in street, curb lane, sidewalk. Will have a condor;

Jurisdiction **Political:** Los Angeles City - Council District 05 **Police:** Los Angeles Police Department **Fire:** Los Angeles City

Thomas Guide **Page:** 632 **Grid:** G4

Approvals

LOS ANGELES CITY POLICE DEPARTMENT	Gabriel Aleman
FILML.A. CLOSURES	Donna Washington
LOS ANGELES CITY DEPARTMENT OF PUBLIC WORKS	Vanessa Martin

Coordinator Note Equipment staging and vehicles may park on one side of the street only (except within BPW-approved full closures)

Parking

Base Camp Location Type : Other Location	10201 West Pico Boulevard, Los Angeles, CA, 90064	**Crew Parking** Location Type : Other Location	10201 West Pico Boulevard, Los Angeles, CA, 90064

Posting "No Parking" signs BS OF S. CASTELLO FROM ALCOTT ST. TO HORNER ST.- FOR PICTURE.

Approximate Footage 1501 - 1800 **Log Number** 212972

NOT A PERMIT

FilmL.A., Inc.
6255 W Sunset Blvd, 12th Floor
Hollywood, CA 90028
t: (213)977-8600 - f: (213)977-8601
www.filmla.com

Summary Information — Location

Permit Number	F00141361	**Location Manager**	Nick Chandler
Production Company	TWENTIETH CENTURY FOX TELEVISI...	Primary Phone	Mobile - 561-445-1526
Insured Company	TWENTIETH CENTURY FOX TELEVISI...	Secondary Phone	
Production Title	SPEECHLESS EP304		

Date(s) 8/22/2018 to 8/22/2018 **Time(s)** 07:00 to 22:00

Lane / Full Closure FULL CLOSURE OF S. CASTELLO FROM HORNER ST. TO SATURN ST.
FULL CLOSURE OF CASHIO ST. FROM ROXBURY DR. TO BEVERWIL

Approximate Footage 0 - 300

Date(s) 8/22/2018 to 8/22/2018 **Time(s)** 15:00 to 22:00

NOT A PERMIT

FilmL.A., Inc.
6255 W Sunset Blvd, 12th Floor
Hollywood, CA 90028
t: (213)977-8600 - f: (213)977-8601
www.filmla.com

Summary Information — Location

Permit Number	F00141361	**Location Manager**	Nick Chandler
Production Company	TWENTIETH CENTURY FOX TELEVISI...	Primary Phone	Mobile - 561-445-1526
Insured Company	TWENTIETH CENTURY FOX TELEVISI...	Secondary Phone	
Production Title	SPEECHLESS EP304		

Location Address W Pico Blvd., S Robertson Blvd., Cresta Dr., Beverwill Dr., inclusive, Los Angeles, CA, 90035

Location Type Grid

Film Dates 8/22/2018 - 8/22/2018 07:00 - 22:00 1 day

Open or Closed to the Public Open

Generic Conditions
All Vehicles must be parked legally.
Equipment staging and vehicles may park on one side of the street only.
Exterior filming activity may not exceed a two hour time frame.
May not interfere with adjacent traffic lanes or adjacent bike lane
May not interfere with filming activities of production companies in possession of location-specific permits, previously scheduled special events, or existing construction projects.
Must Maintain 5' Clearance on Sidewalks/Walkways
Must maintain local/emergency access
No cast or crew parking on area streets
No interference with merchant activity.
No interference with vehicular or pedestrian traffic

Equipment on Location

Type	Quantity
Picture vehicles	1
Vans	1

Personnel on Location

Type	Quantity
Cast	1
Crew	5

Filming Activities Camera in car; Driving shots with the flow of traffic; Exterior establishing shots; Plate shots;

Jurisdiction **Political:** Los Angeles City - Council District 05 **Police:** Los Angeles Police Department **Fire:** Los Angeles City

Thomas Guide **Page:** 632 **Grid:**

Approvals LOS ANGELES CITY POLICE DEPARTMENT Melissa Hernandez

Coordinator Note It is the responsibility of the permittee to be aware of the special condition areas, which are excluded from this grid location (a complete list of special condition areas can be found at www.filmla.com).

NOT A PERMIT

FilmL.A., Inc.
6255 W Sunset Blvd, 12th Floor
Hollywood, CA 90028
t: (213)977-8600 - f: (213)977-8601
www.filmla.com

Summary Information — Location

Permit Number	F00141361	**Location Manager**	Nick Chandler
Production Company	TWENTIETH CENTURY FOX TELEVISI...	Primary Phone	Mobile - 561-445-1526
Insured Company	TWENTIETH CENTURY FOX TELEVISI...	Secondary Phone	
Production Title	SPEECHLESS EP304		

A film permit does not grant a right to film artwork or trademarked properties, logos or other images. Consultation with legal counsel is recommended if artwork or trademarked properties, logos or images are filmed.
No stopping/setting up/parking in front of merchants without prior approval.
May not interfere with other production companies or special events.
No blocking of exits/entrances/driveways.
No cabling or light setups.
May not compromise fire/emergency protection systems without presence of UFSO.
Must obtain separate permits for use of any Los Angeles County or Los Angeles City facilities.

Parking

Base Camp
Location Type : Filming Location

Crew Parking
Location Type : Filming Location

Parking Notes
Private lot

NOT A PERMIT

APPOINTMENT OF FILM THIS PRODUCTION SERVICES, INC. AS AUTHORIZED AGENT AND REPRESENTATIVE

I certify that I am a representative of 20th Century Fox Television ("Principal") and am
Name of "Principal" / Production Company
authorized to enter into binding contractual agreements on Principal's behalf provided Principal has pre-approved such agreements. I further certify that I am authorized by principal to appoint other representatives and agents for Principal and to give such representatives and agents authority to enter into and bind Principal to agreements relating to the issuance and compliance with location film (e.g. theatrical, television, commercial, and other motion picture filming) and still photographic permits, including the permits themselves and any riders to such permits. Acting on the behalf of Principal in my capacity as it's authorized representative, I appoint Film This Production Services, Inc. (a.k.a. Film This) and it's employees and agents ("Film This") as Principal's authorized representatives and agents to apply for and receive location film (e.g. theatrical, television, commercial, and other motion picture filming) and still photographic permits on behalf of Principal through the *FILML.A., INC.* for any city , county or other jurisdiction where *FILML.A., INC.* operates, in accordance with Principal's instructions, to negotiate, discuss, accept, modify, agree to bind the Principal to the terms and conditions of such permits (including any restrictions and/or community guidelines applicable to any such permit) and to execute such permits on behalf of Principal. Principal understands, acknowledges and agrees that it (and/or it's insurer) remains responsible for liable and all obligations imposed by or incidental to any permit or rider issued to Principal signed by an employee or agent of (including any coordinator, runner or messenger used by) Film This. Principal further agrees to comply with the terms and conditions of any such permits and hereby appoints Film This as an authorized representative to facilitate compliance with such terms and conditions following issuance of such permits and to enter into agreements for Principal with respect thereto. Any person, City, agency, entity or organization (including *FILML.A., INC.* and any city, county or other jurisdiction where *FILML.A., INC.* operates) may rely on this appointment and not need obtain any further authorization for any act described herein. An original or faxed copy of this appointment shall be sufficient and may be treated as an original for all purposes. The appointment may be revoked by Principal at anytime in writing delivered to *FILML.A., INC.*, but in any case shall expire one (1) year from the date of execution set forth below.

I declare under penalty of perjury under the laws of the State of California that I am authorized to appoint Film This as an agent for Principal and based on that authority I hereby appoint Film This as Principal's agent as set forth herein.

Dated 8/15/18

By Nick Chandler
Representative's Signature

20th Century Fox Television	10201 W Pico Blvd Building 104, 3rd floor
Name of "Principal" (Production Company)	Principal's Address
Nick Chandler	Los Angeles, CA 90064
Print Princpal Representative's Name	City, State, Zip Code
Location Manager	561-445-1526
Representative's Title (i.e. UPM, Loc Mgr)	Principal's Telephone Number

INSPECTION PERMIT

Permit #F00141361

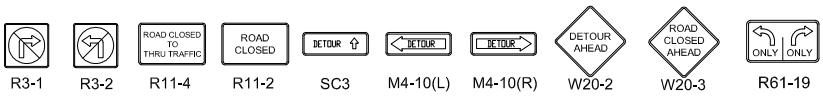

Ⓢ TRAFFIC SIGNAL

● TRAFFIC CONE

TYPE I W/ SIGN

FLASHING ARROW SIGN (FAS)

ALL TRAFFIC CONTROL WILL BE INSTALLED TO MEET OR EXCEED THE LATEST CA-MUTCD MINIMUM REQUIREMENTS

DETAIL A:

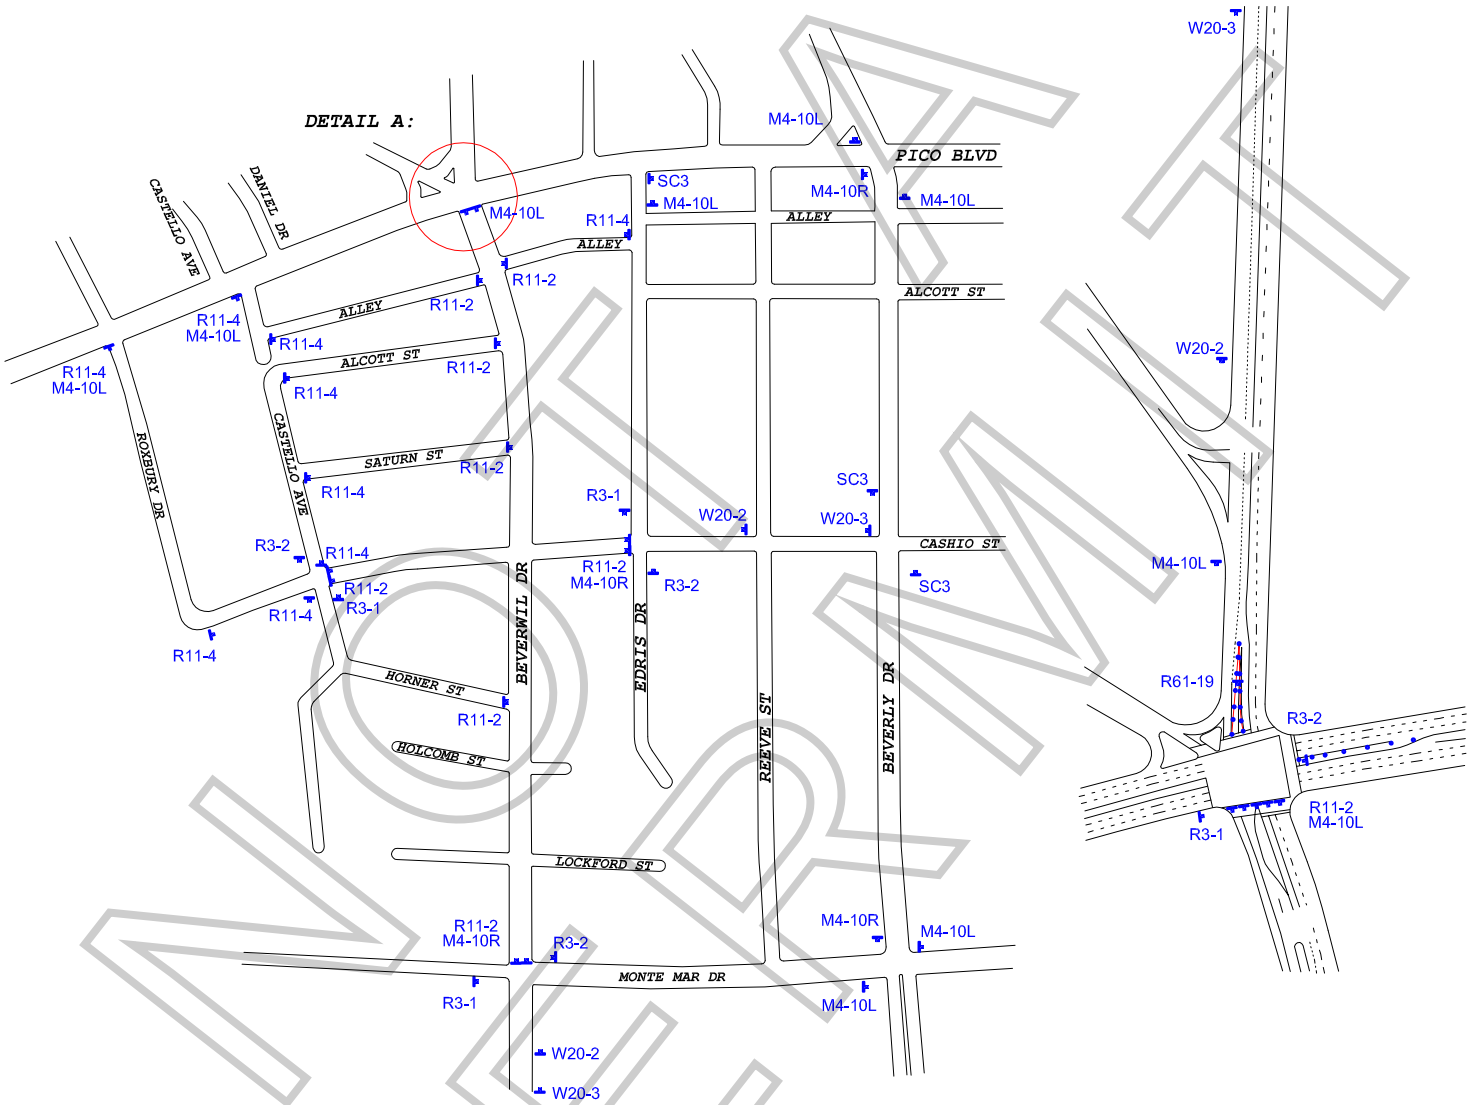

WORK ZONE TRAFFIC CONTROL PLAN
GENERAL NOTES

1. DATE/TIME: 8-22-18 FROM 09:00 HOURS TO 15:00 HOURS.

2. ALL SIGNING, STRIPING, AND TRAFFIC CONTROL DEVICES SHALL CONFORM TO THE (CURRENT) STATE OF CALIFORNIA DEPARTMENT OF TRANSPORTATION (CALTRANS) STANDARD PLANS AND STANDARD SPECIFICATIONS, CALIFORNIA MUTCD, AND ANY ADDENDUMS THERETO, AND AS SHOWN ON THESE PLANS, SYMBOLS AND ABBREVIATIONS USED ARE SHOWN ON CALTRANS STANDARD PLANS.
3. THERE WILL BE NO INTERFERENCE WITH TRAFFIC SIGNALS OR CROSSWALKS.
4. CONES WILL BE 28" MINIMUM HEIGHT AND HAVE REFLECTORIZED SLEEVES FOR NIGHT WORK.
5. POLICE WILL DIRECT TRAFFIC IF NECESSARY.

TCP FOR: 20TH CENTURY FOX TV:
"SPEECHLESS"

LOCATION:
BEVERWIL DR CLOSURE FROM PICO BLVD TO MONTE MAR DR
CASHIO ST CLOSURE FROM CASTELLO AVE TO EDRIS DR
LOS ANGELES, CALIFORNIA

CONTACT: ELISA SMITH
OFFICE# 213.763.9000
NICK CHANDLER
PH# 561-445-1526

JCL TRAFFIC SERVICES
(213) 622-9775
C31-CA Lic # 805357

DATE	REVISIONS	DRAFTER: MARIO MENJIVAR
		SCALE: N.T.S.
		FILM LA: NAOMI

NOT A PERMIT

Permit #F001413

R3-1 R3-2 R11-4 R11-2 SC3 M4-10(L) M4-10(R) W20-2 W20-3

Ⓢ TRAFFIC SIGNAL

● TRAFFIC CONE

TYPE I W/ SIGN

FLASHING ARROW SIGN (FAS)

ALL TRAFFIC CONTROL WILL BE INSTALLED TO MEET OR EXCEED THE LATEST CA-MUTCD MINIMUM REQUIREMENTS

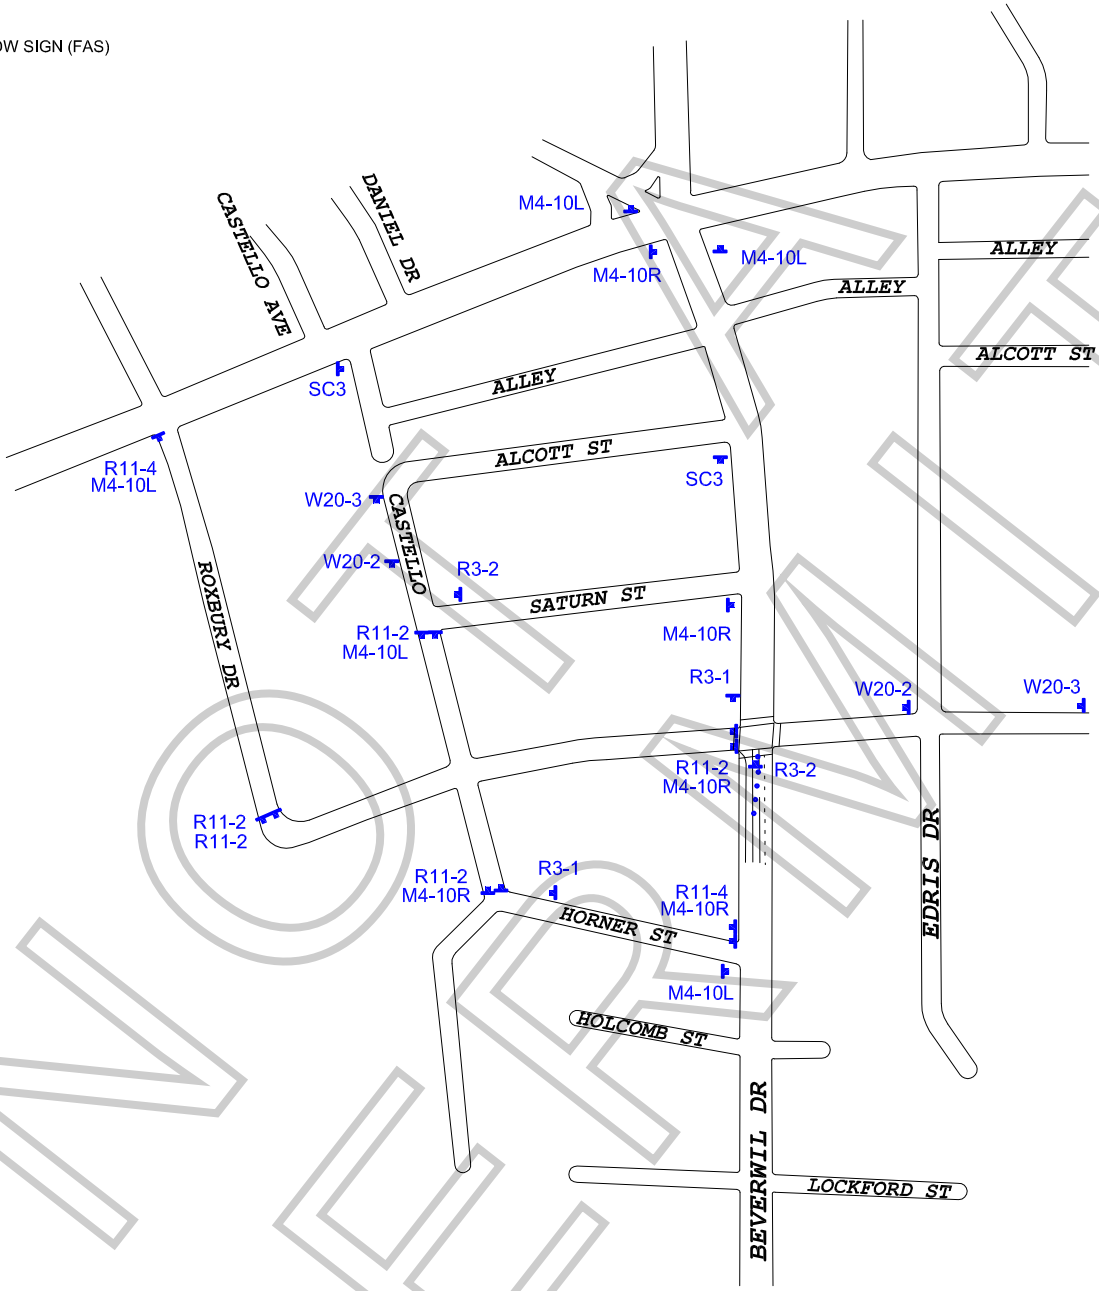

NOT A PERMIT

WORK ZONE TRAFFIC CONTROL PLAN
GENERAL NOTES

1. DATE/TIME: 8-22-18 FROM 15:00 HOURS TO 22:00 HOURS.

2. ALL SIGNING, STRIPING, AND TRAFFIC CONTROL DEVICES SHALL CONFORM TO THE (CURRENT) STATE OF CALIFORNIA DEPARTMENT OF TRANSPORTATION (CALTRANS) STANDARD PLANS AND STANDARD SPECIFICATIONS, CALIFORNIA MUTCD, AND ANY ADDENDUMS THERETO, AND AS SHOWN ON THESE PLANS, SYMBOLS AND ABBREVIATIONS USED ARE SHOWN ON CALTRANS STANDARD PLANS.
3. THERE WILL BE NO INTERFERENCE WITH TRAFFIC SIGNALS OR CROSSWALKS.
4. CONES WILL BE 28" MINIMUM HEIGHT AND HAVE REFLECTORIZED SLEEVES FOR NIGHT WORK.
5. POLICE WILL DIRECT TRAFFIC IF NECESSARY.

TCP FOR: 20TH CENTURY FOX TV:
"SPEECHLESS"

LOCATION:
CASTELLO AVE CLOSURE FROM HORNER ST TO SATURN ST
CASHIO ST CLOSURE FROM ROXBURY DR TO BEVERWIL DR
LOS ANGELES, CALIFORNIA

CONTACT: ELISA SMITH
OFFICE# 213.763.9000
NICK CHANDLER
PH# 561-445-1526

JCL TRAFFIC SERVICES
(213) 622-9775
C31-CA Lic # 805357

DATE REVISIONS

DRAFTER: MARIO MENJIVAR
SCALE: N.T.S.
FILM LA: NAOMI